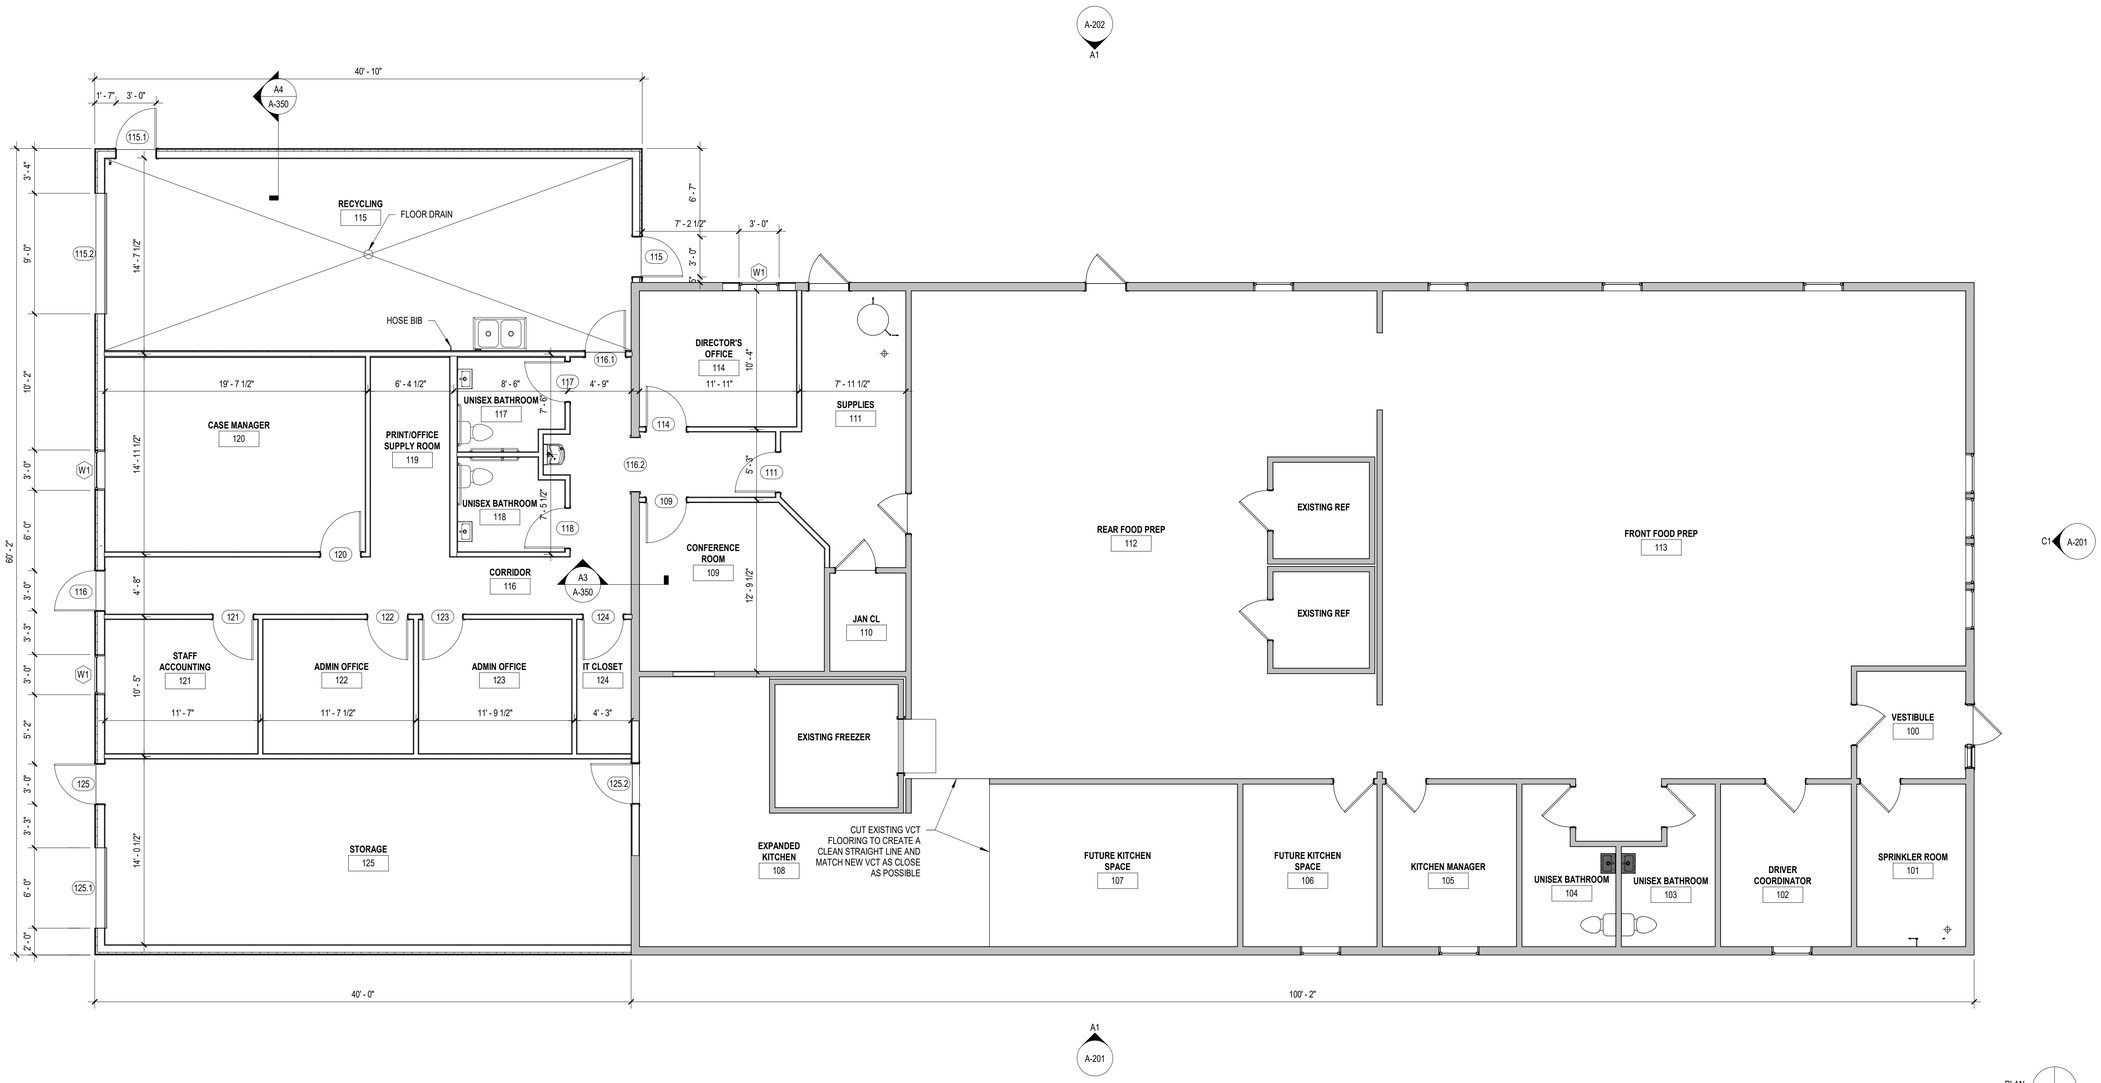

A1 FIRST FLOOR - FLOOR PLAN

SCALE: 3/16" = 1'-0"

0 4' 8' 12'

MEANS AND METHODS

THE GENERAL CONTRACTOR (G.C.) AND ALL SUB-CONTRACTORS SHALL EXECUTE THE DESIGN-INTENT ILLUSTRATED (EVEN IF THE DESIGN-INTENT IS NOT FULLY DETAILED) ON THESE DOCUMENTS WITHOUT EXCEPTION.

CONSTRUCTION METHODOLOGY ALSO KNOWN AS "MEANS AND METHODS" SHALL BE THE G.C. RESPONSIBILITY AND MAY BE DETERMINED AS JOB CONDITIONS DICTATE. IT IS UNDERSTOOD THAT THE ARCHITECT WILL NOT PROVIDE THE "MEANS AND METHODS" OF CONSTRUCTION WHICH WILL BE THE SOLE RESPONSIBILITY OF THE G.C. BASED UPON HIS OR HER CONSTRUCTION EXPERIENCE AND ABILITY.

THE DEFINITION FOR "MEANS AND METHODS" IS AS FOLLOWS: A MEANS OR MANNER OF PROCEDURE, SPECIFICALLY A REGULAR AND SYSTEMATIC WAY OF ACCOMPLISHING CONSTRUCTION, INCLUDING PROCUREMENT, CHARACTERISTICS OF A PARTICULAR DISCIPLINE, AMOUNT OF LABOR, MATERIAL, AND EQUIPMENT NECESSARY TO IMPLEMENT THE TECHNIQUE(S) ADOPTED BY THE G.C. TO PERFORM WORK IN ACCORDANCE WITH THE CONTRACT DOCUMENTS.

A4 MEANS AND METHODS

SCALE: NOT TO SCALE

C&S COMPANIES®
C&S Architects, Engineers & Landscape Architect, LLC
499 Col. Eileen Collins Blvd.
Syracuse, New York 13212
Phone: 315-455-2000
Fax: 315-455-9667
www.cscos.com

REGISTERED ARCHITECT MICHAEL W LAMONTAGNE 031950 STATE OF NEW YORK

BUILDING ADDITION AND RENOVATION
NORTH AREA MEALS ON WHEELS
413 CHURCH STREET
NORTH SYRACUSE, NEW YORK 13212

MARK	DATE	DESCRIPTION
		REVISIONS

PROJECT NO:	AO4.001.001
DATE:	AUGUST 15, 2024
DRAWN BY:	K.B. PUGH
DESIGNED BY:	K.B. PUGH
CHECKED BY:	M.W. LAMONTAGNE, AIA

NO ALTERATION PERMITTED HEREON EXCEPT AS PROVIDED UNDER SECTION 7209 SUBDIVISION 2 OF THE NEW YORK EDUCATION LAW

FIRST FLOOR PLAN

A-101

Copyright ©