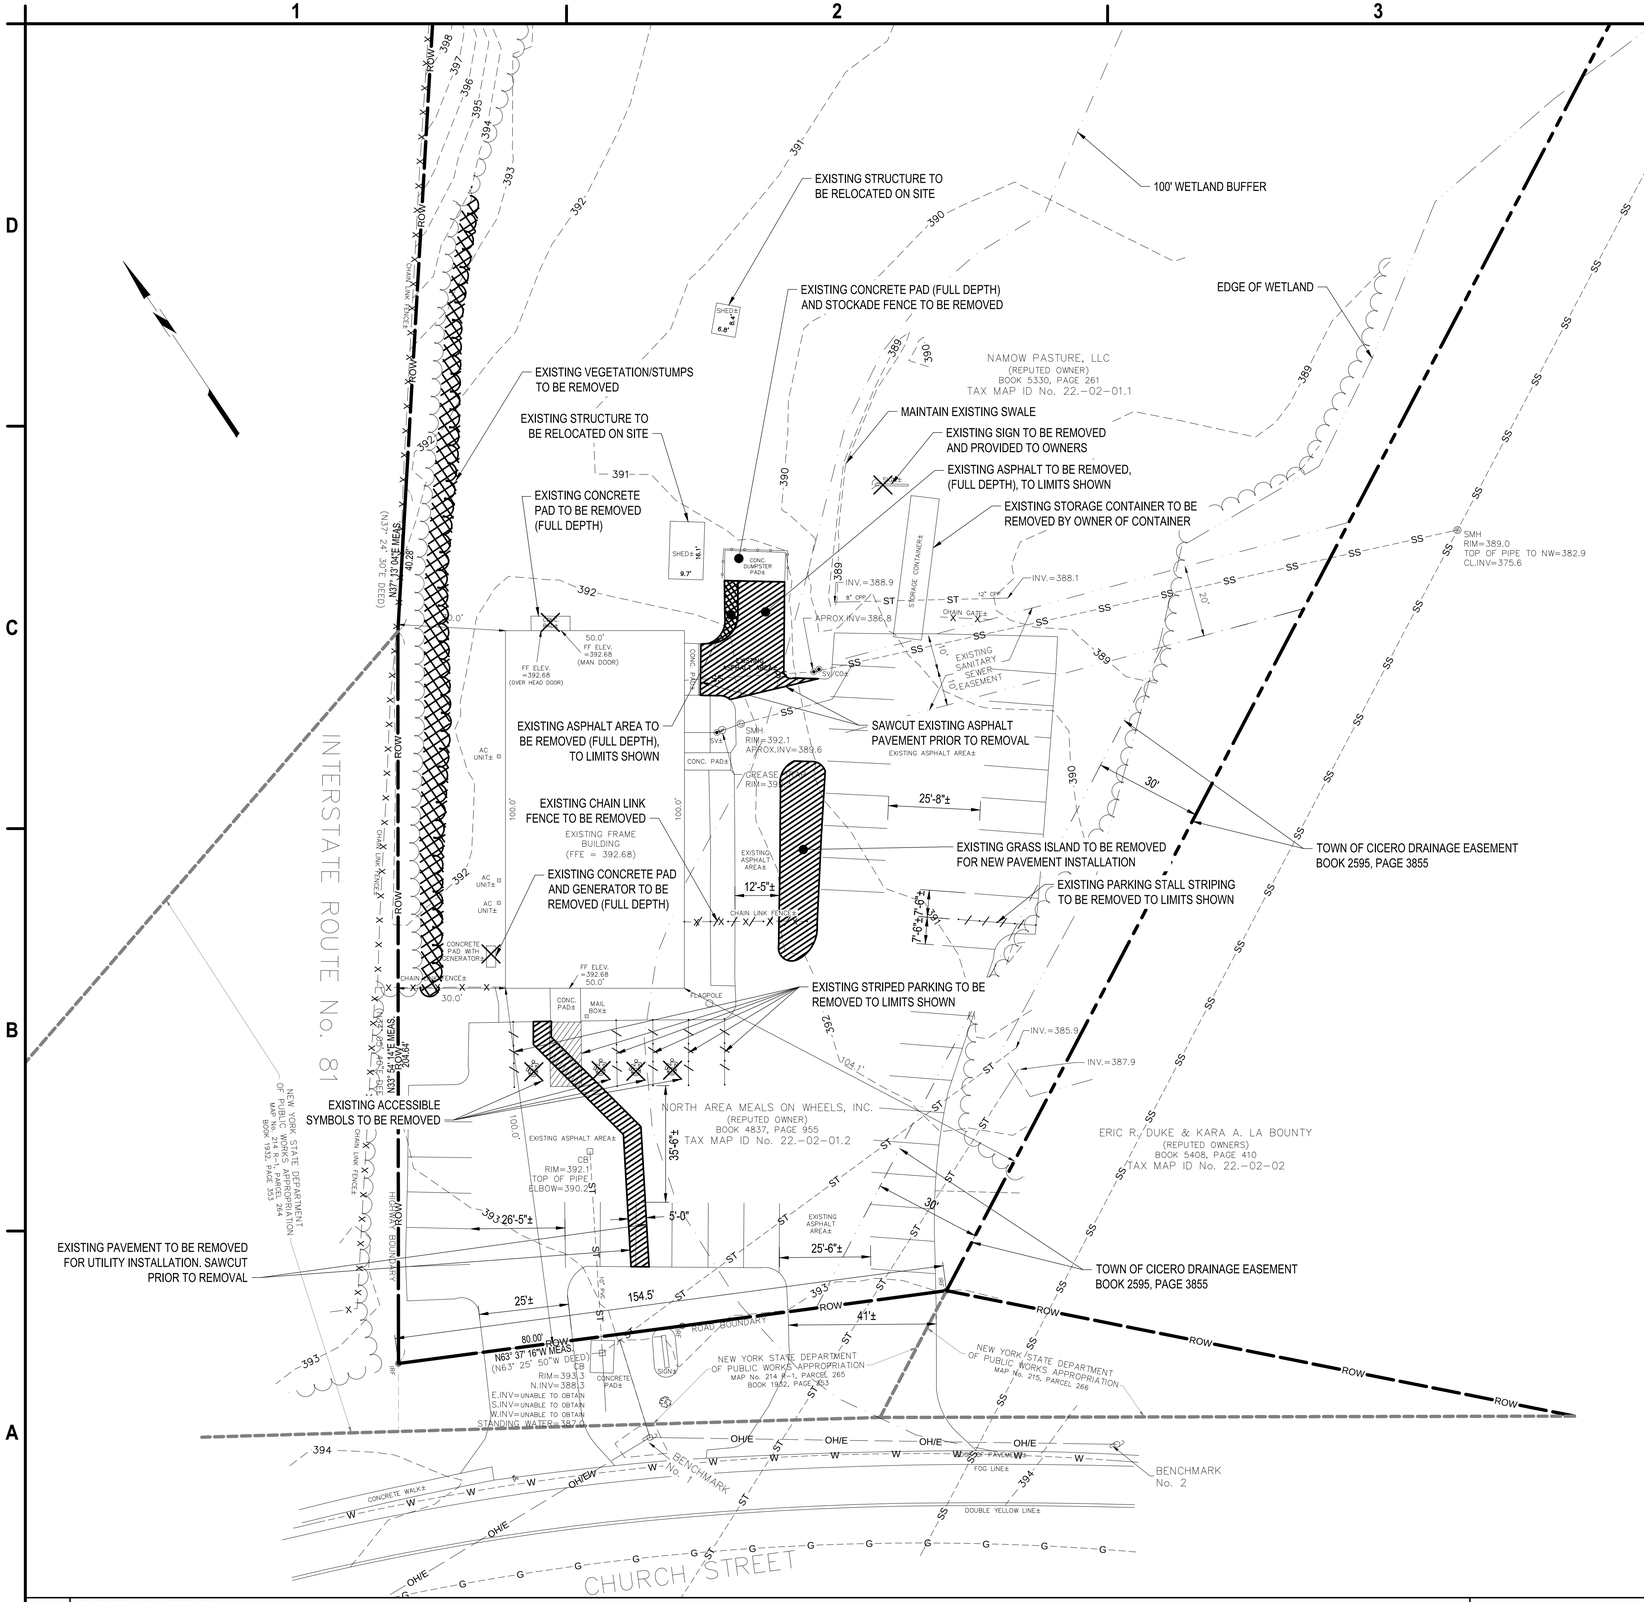

A1 EXISTING SITE PLAN

SCALE: 1" = 20'

0 20' 40'

D4 NOT USED

SCALE: X" = 1'-0"

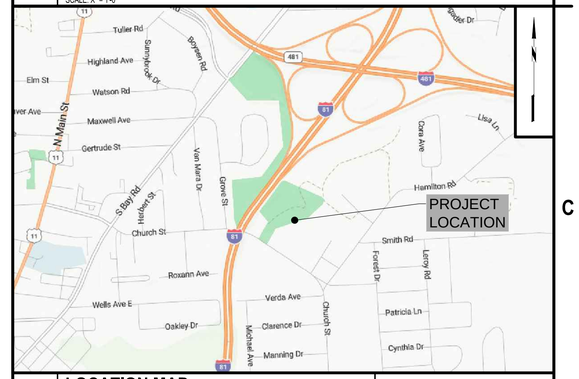

C4 LOCATION MAP

SCALE: 1" = 1000'

0 1000' 2000'

NOTES:

TOTAL AREA: 4.025± ACRES.
PRESENT ZONE: R-9 RESIDENTIAL 9000
ELEVATIONS REFERRED TO NAVD 88.
LOCATION OF UNDERGROUND UTILITIES TAKEN BY FIELD MEASUREMENT WHERE PRACTICABLE, OTHERWISE TAKEN FROM VARIOUS OTHER SOURCES AND ARE APPROXIMATE ONLY.
THE PREMISES SHOWN HEREON IS WITHIN ZONE "X" (AREAS DETERMINED TO BE OUTSIDE THE 0.2% ANNUAL CHANCE FLOODPLAIN.) ACCORDING TO FEDERAL FLOOD INSURANCE RATE MAP COMMUNITY PANEL NO. 36067C0113F, EFFECTIVE DATE: NOVEMBER 4, 2016.
TAX MAP NO. 22.-02-1.2
TOTAL NUMBER PARKING SPACES: 46 EXISTING

BENCHMARKS

BENCHMARK NO. 1
MAG NAIL SET 1.0' UP SOUTHWESTERLY
SIDE OF POWER POLE "NM 33"
ELEV. = 395.28
BENCHMARK NO. 2
MAG NAIL SET 1.0' UP NORTHEASTERLY
SIDE OF POWER POLE
ELEV. = 369.01

B4 SURVEY NOTES

SCALE: NOT TO SCALE

A4 NOT USED

SCALE: X" = 1'-0"

C&S COMPANIES®
C&S Engineers, Inc.
499 Col. Eileen Collins Blvd.
Syracuse, New York 13212
Phone: 315-455-2000
Fax: 315-455-9667
www.cscos.com

CERTIFICATE OF AUTHORIZATION # 0021365

STATE OF NEW YORK — WILLIAM J. PERRINE — 093 — PROFESSIONAL ENGINEER

REGISTRATION EXPIRES: 05/31/2025

BUILDING RENOVATION AND ADDITION
NORTH AREA MEALS ON WHEELS
413 CHURCH STREET
NORTH SYRACUSE, NEW YORK 13212

MARK	DATE	DESCRIPTION
REVISIONS		

PROJECT NO:	AO4.001.001
DATE:	JUNE 14, 2024
DRAWN BY:	B. BUCKINGHAM
DESIGNED BY:	M. MARCHEWKA
CHECKED BY:	W. PERRINE, P.E.

NO ALTERATION PERMITTED HEREON EXCEPT AS PROVIDED UNDER SECTION 7209 SUBDIVISION 2 OF THE NEW YORK EDUCATION LAW

EXISTING SITE PLAN

C101

Copyright ©

Aug 29, 2024 - 2:28pm
P:\Projects\AO4 - North Area Meals on Wheels\AO4.001.001 - Addition and Renovation\Design\CAD\Sheet Files\Civil\AO4.001.001_C101.dwg