EXTERIOR PAINT SCHEDULE

EXTERIOR PAINT SCHEDULE		
SUPPLIER	COLOR	AREAS
SHERWIN WILLIAMS	#SW7037 BALANCED BEIGE	PER ELEVATIONS
SHERWIN WILLIAMS	#SW7041 VAN DYKE BROWN	PER ELEVATIONS
SHERWIN WILLIAMS	#SWB59Y300 SAFETY YELLOW	YELLOW CURBING AND BOLLARDS. PAINT TWO COATS - KEM 4000 ACRYLIC ALKYD ENAMEL SAFETY YELLOW.
SHERWIN WILLIAMS	#SW PRO MAR BLUE	HANDICAP STRIPING - PARKING LOT - TOP COAT. PRO MAR TRAFFIC MARKING PAINT "H.C." BLUE.

NOTE:
PAINT COLORS LISTED ARE DOLLAR GENERAL PREFERRED COLOR SPECIFICATIONS. VERIFY WITH SCOPE OF WORK, PROJECT MANAGER AND PROPERTY MANAGEMENT FOR EXTENT OF NEW COLORS OR MATCHING EXISTING COLORS.

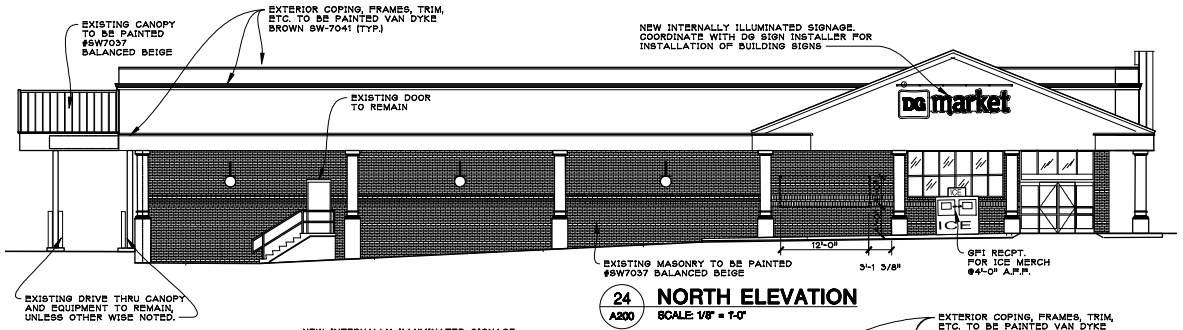

24 A200 **NORTH ELEVATION**
SCALE: 1/8" = 1'-0"

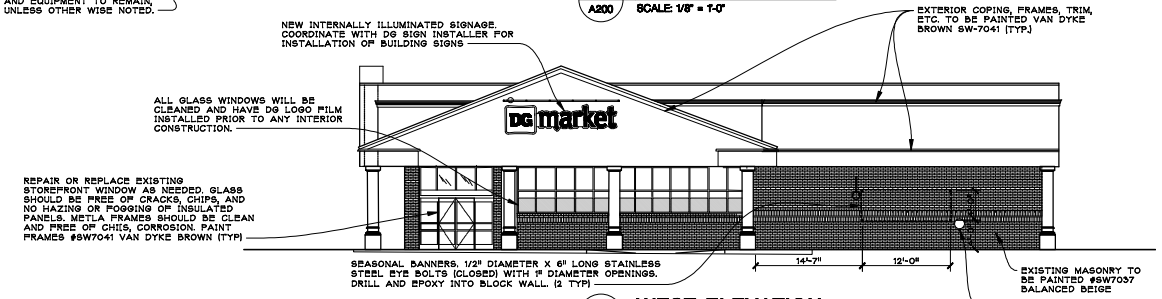

23 A200 **WEST ELEVATION**
SCALE: 1/8" = 1'-0"

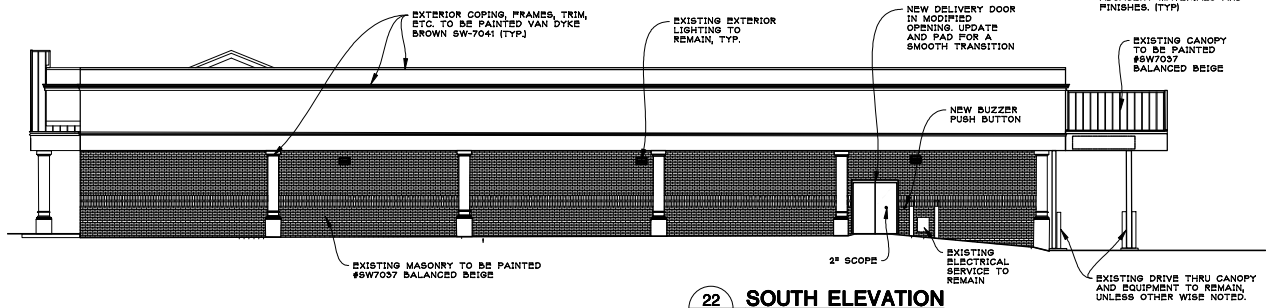

22 A200 **SOUTH ELEVATION**
SCALE: 1/8" = 1'-0"

ALL EXTERIOR PAINT BY LANDLORD

GC TO PERMIT WINDOW TINT AS REQUIRED.

ALL SIDEWALKS AND EXTERIOR OF TENANT SPACE TO BE PRESSURE WASHED (TYP.)

REPAIR DUMPSTER ENCLOSURE AS REQUIRED (TYP)

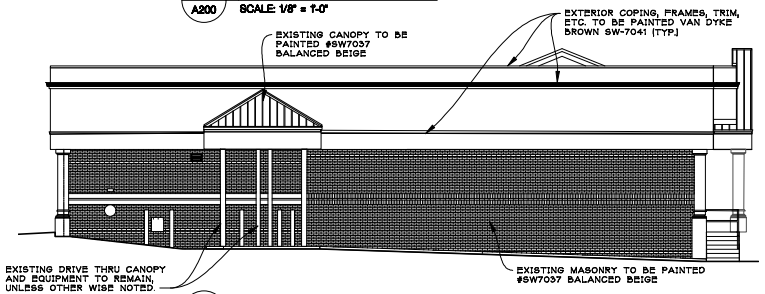

21 A200 **EAST ELEVATION**
SCALE: 1/8" = 1'-0"

ARCHITECT:
jeffery a. scott architects p.c.
32316 grand river ave.
suite 200
farmington, mi 48336
248-476-6800
JSCOTTARCHITECTS@COM
copyright © 2025

SHEET TITLE:
EXTERIOR ELEVATIONS

PROJECT:
DOLLAR GENERAL
114 NORTH MAIN ST,
NORTH SYRACUSE, NY 13212

ISSUED FOR:
OWNER REVIEW 06/20/2025
BIDS & PERMITS 08/11/2025

REGISTERED ARCHITECT JEFFERY A. SCOTT STATE OF MICHIGAN

DO NOT SCALE PRINTS
USE FIGURED DIMENSIONS ONLY

JOB NO.
25075

SHEET NO.
A200

PLOT SIZE: 36"X24"